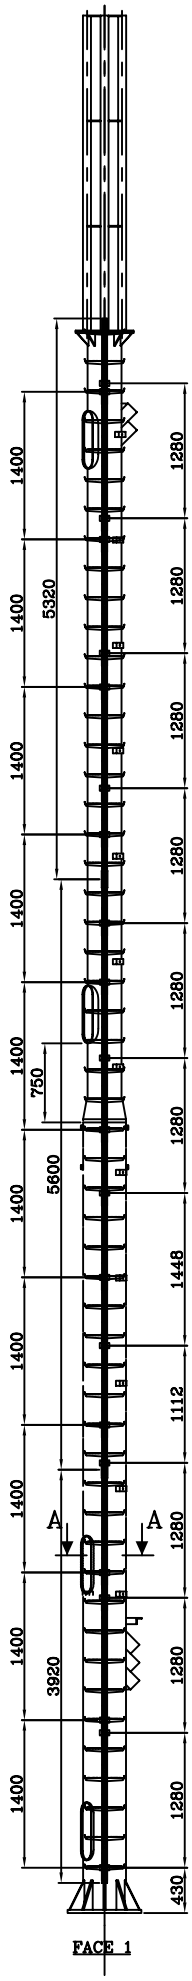

FACE 1

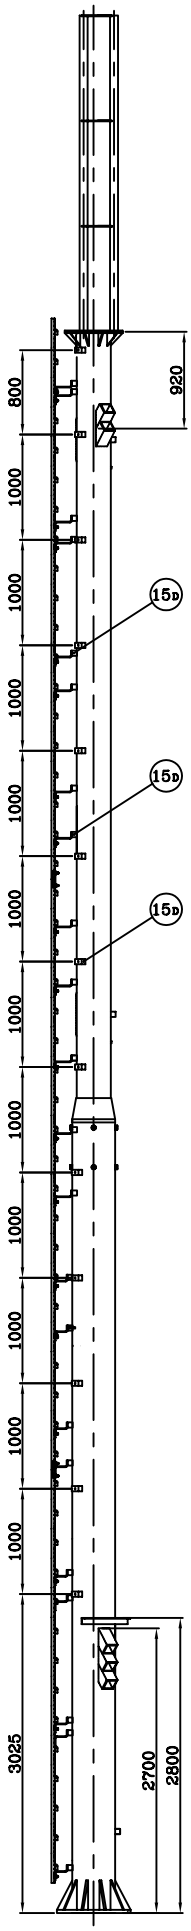

FACE 2

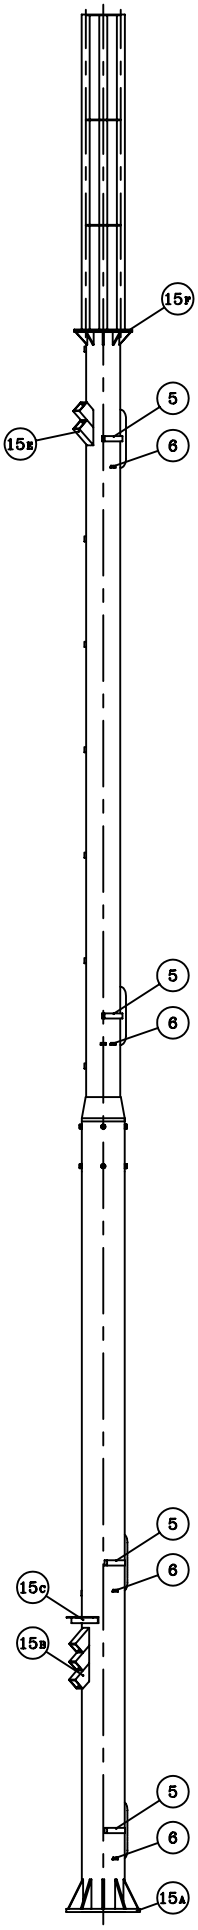

FACE 3

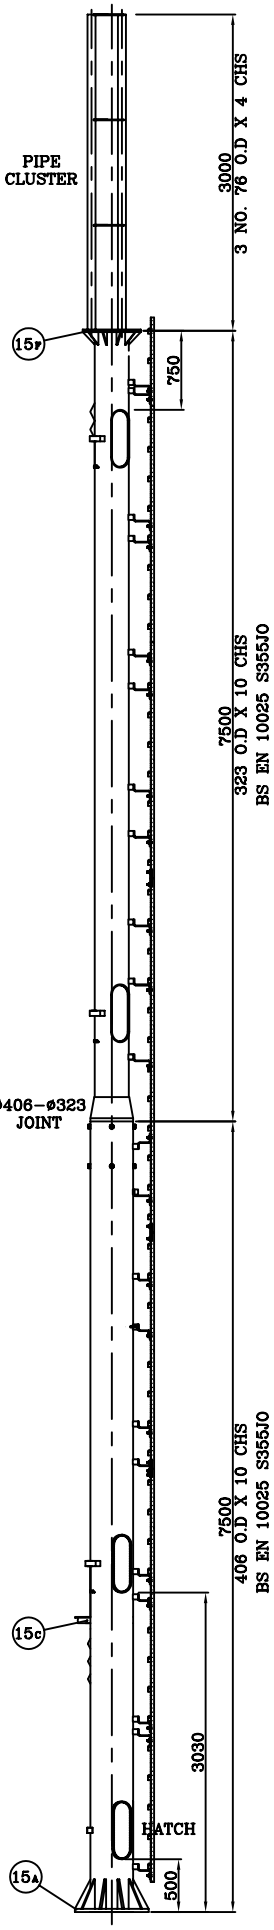

FACE 4

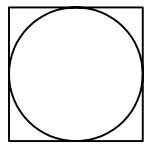

FACE 3

FACE 4

FACE 2

FACE 1

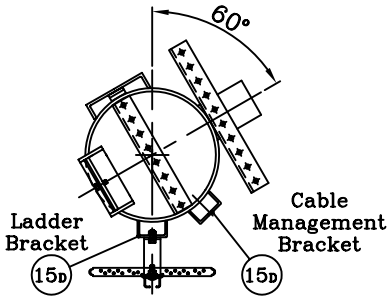

VIEW A–A
Scale 1:8

I.D. MARK 15A = BASE FLANGE
I.D. MARK 15B = CABLE INLET
I.D. MARK 15C = CABLE SUPPORT ANGLE
I.D. MARK 15D = CABLE MANAGEMENT BRACKET
I.D. MARK 15E = CABLE OUTLET
I.D. MARK 15F = TOP FLANGE

ALL WELDS 8mm FILLET WELDS UNLESS OTHERWISE NOTED
ALL WELDS SAME GRADE AS MATERIAL TO BE WELDED
ALL WELD JOINTS TO BE FULL STRENGTH OF MAIN MEMBER

ALL COMPONENTS HOT DIP GALVANISED AFTER FABRICATION

ALL FASTENERS GRADE 8.8

Rev	Description	By	Date
A	ALS METHOD. LADDER	A.E.	08/03
0	ORIGINAL ISSUE	D.R.	06/03

DELMEC
ENGINEERING LIMITED
O'BRIEN ROAD.
CARLOW.
REP. OF IRELAND.
MECHANICAL ENGINEERING AND STEEL FABRICATION SPECIALISTS
Tel +353-503-42999 Fax +353-503-42901 E.MAIL delmec@easlover.ie

Client:

Project:
15m Monopole

Drawing Title:
LAYOUT

Drawn:	Date:	Sht. Size	Scale:	Cad Ref:	Checked:
D Rice	07/02/03	A2	1:25		D.R.

Project No: | Drawing No: 15M-1-01 | Revision No: 0 A